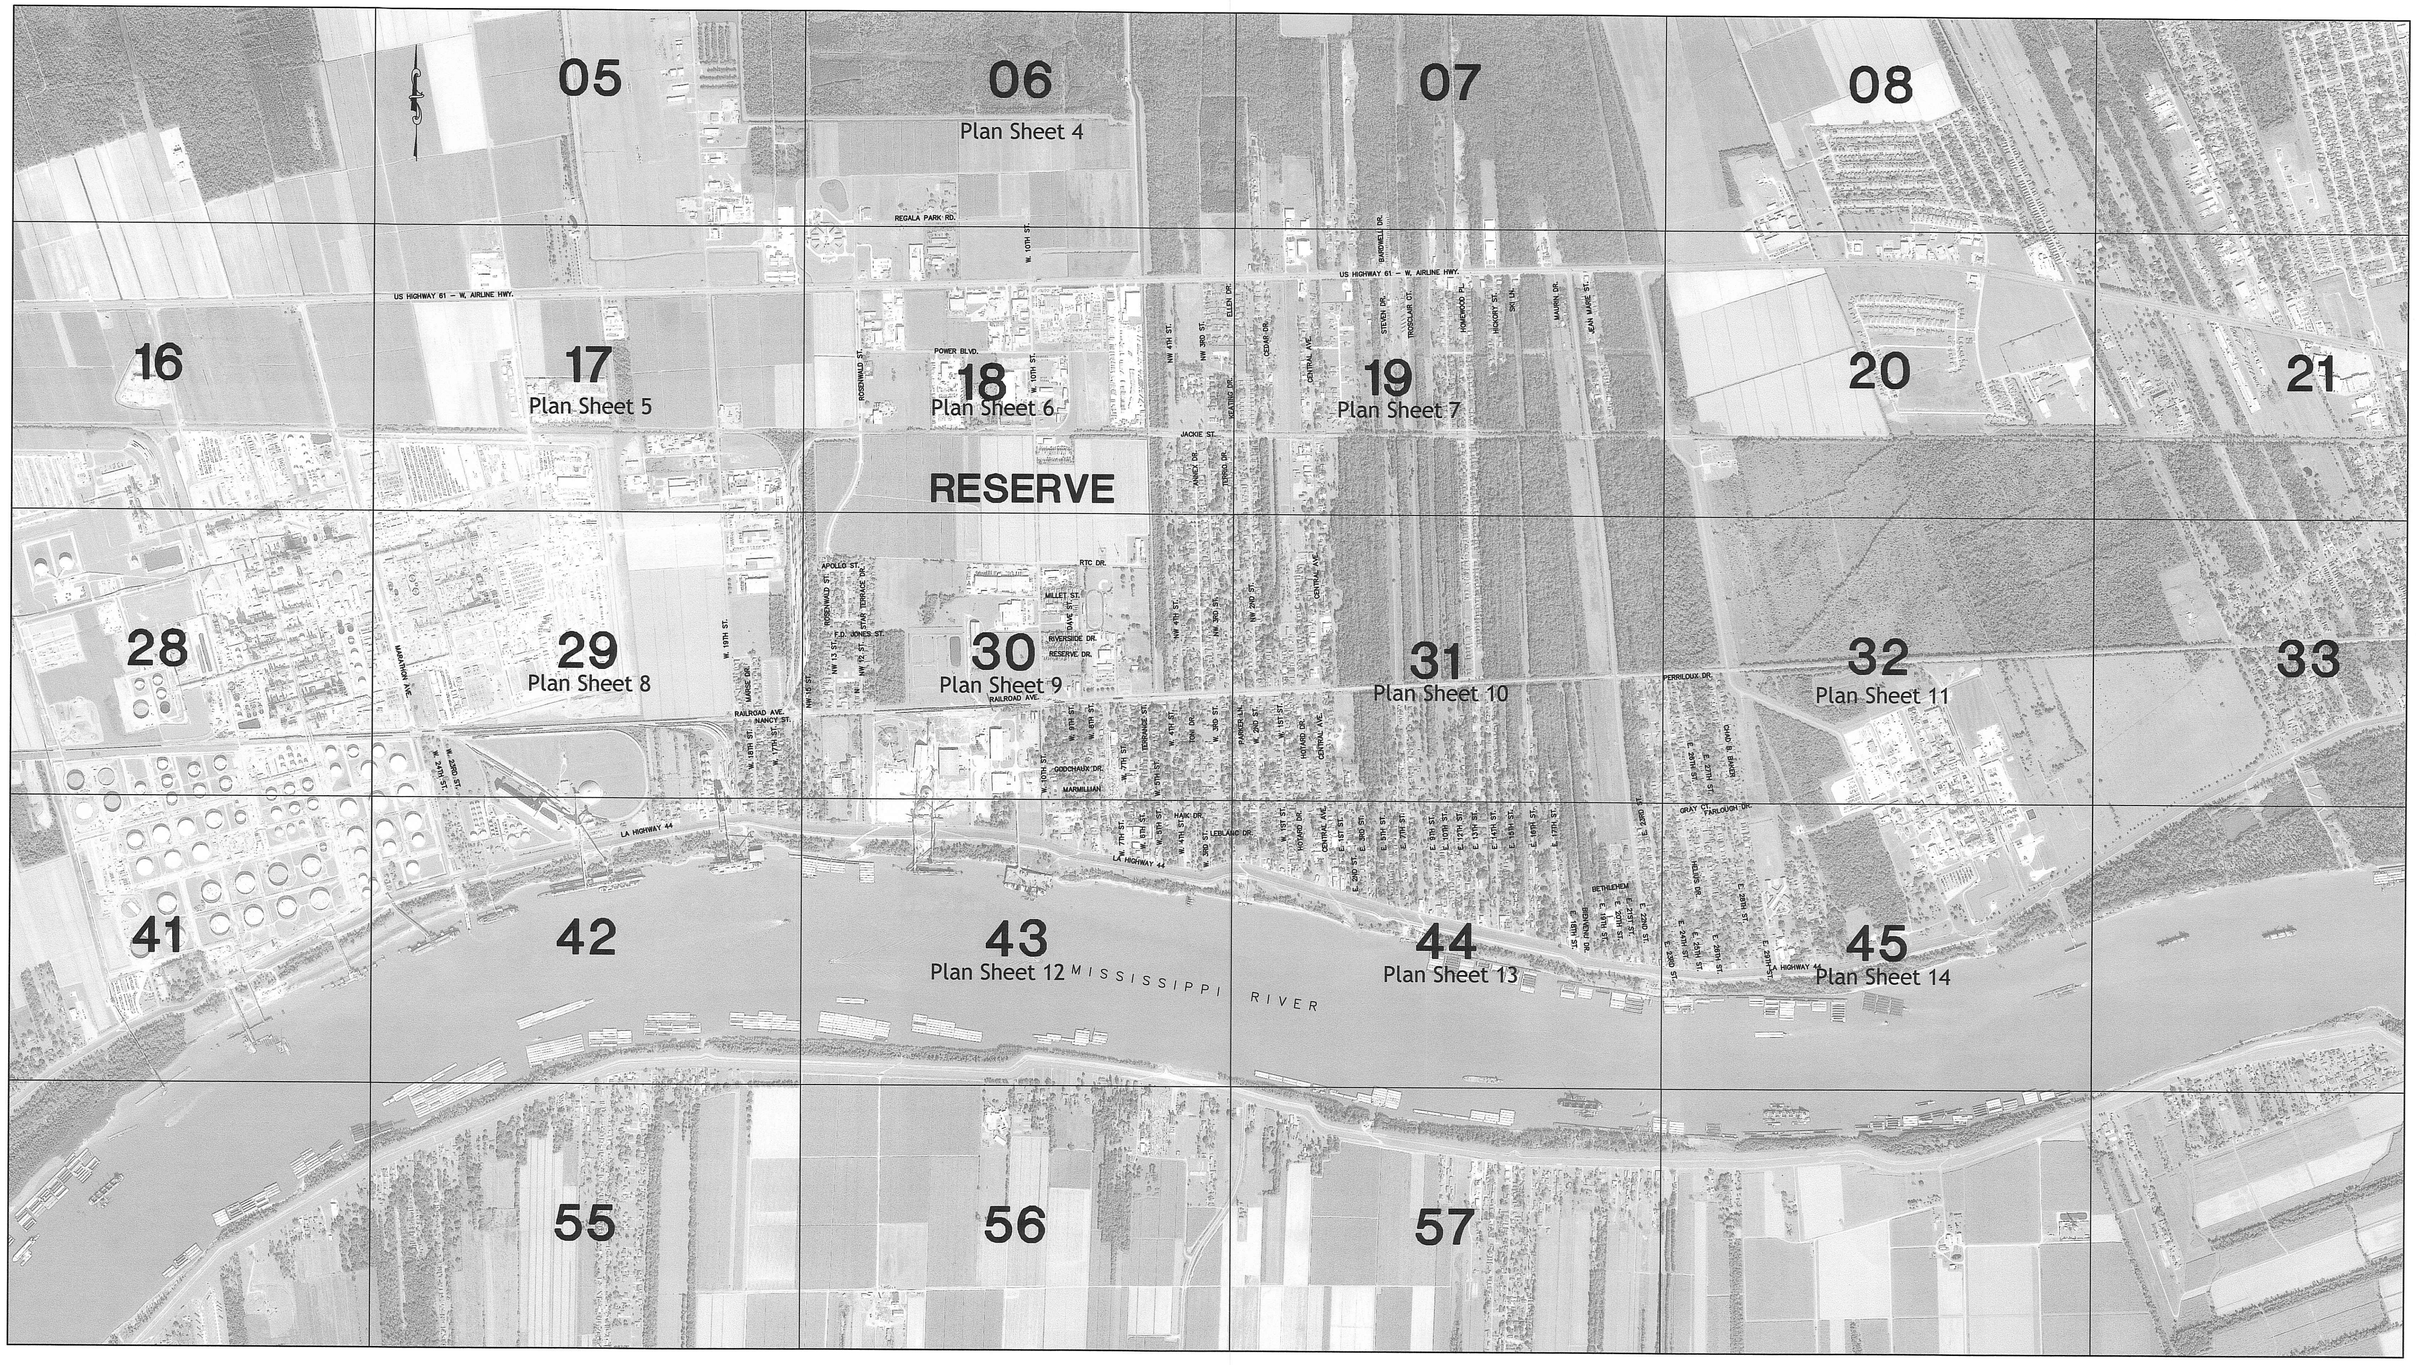

Note: Grid numbers shown on these plans reference the St. John the Baptist Parish Wastewater Base Map Grid. All manholes shown on the Manhole Rehabilitation Table reference the Parish grid number followed by the manhole number.

STATE OF LOUISIANA
GERALD W. BADIN, JR.
REG. No. 28785
REGISTERED
PROFESSIONAL ENGINEER
IN
CIVIL ENGINEERING

DATE	REVISIONS	BY	DATE	REVISIONS	BY

ST. JOHN THE BAPTIST PARISH
OWNER

WASTEWATER MANHOLE REHABILITATION
INDEX MAP
TITLE

DESIGNED: GWB
DRAWN: JAL
CHECKED: GWB
APPROVED: GWB

SCALE: 1" = 1000'
DATE: NOVEMBER 2011

PROFESSIONAL ENGINEERING CONSULTANTS CORPORATION
7600 GSRI Avenue • Baton Rouge, LA 70820 • Phone: 225.769.2810 • Fax: 225.769.2882

PROJECT NO. 10929
SHEET NO. 2

G:\10929\Reserve Manhole\10929_03 Index Map.dwg [Layout1] Jan 30, 2012 - 7:35am by Jae