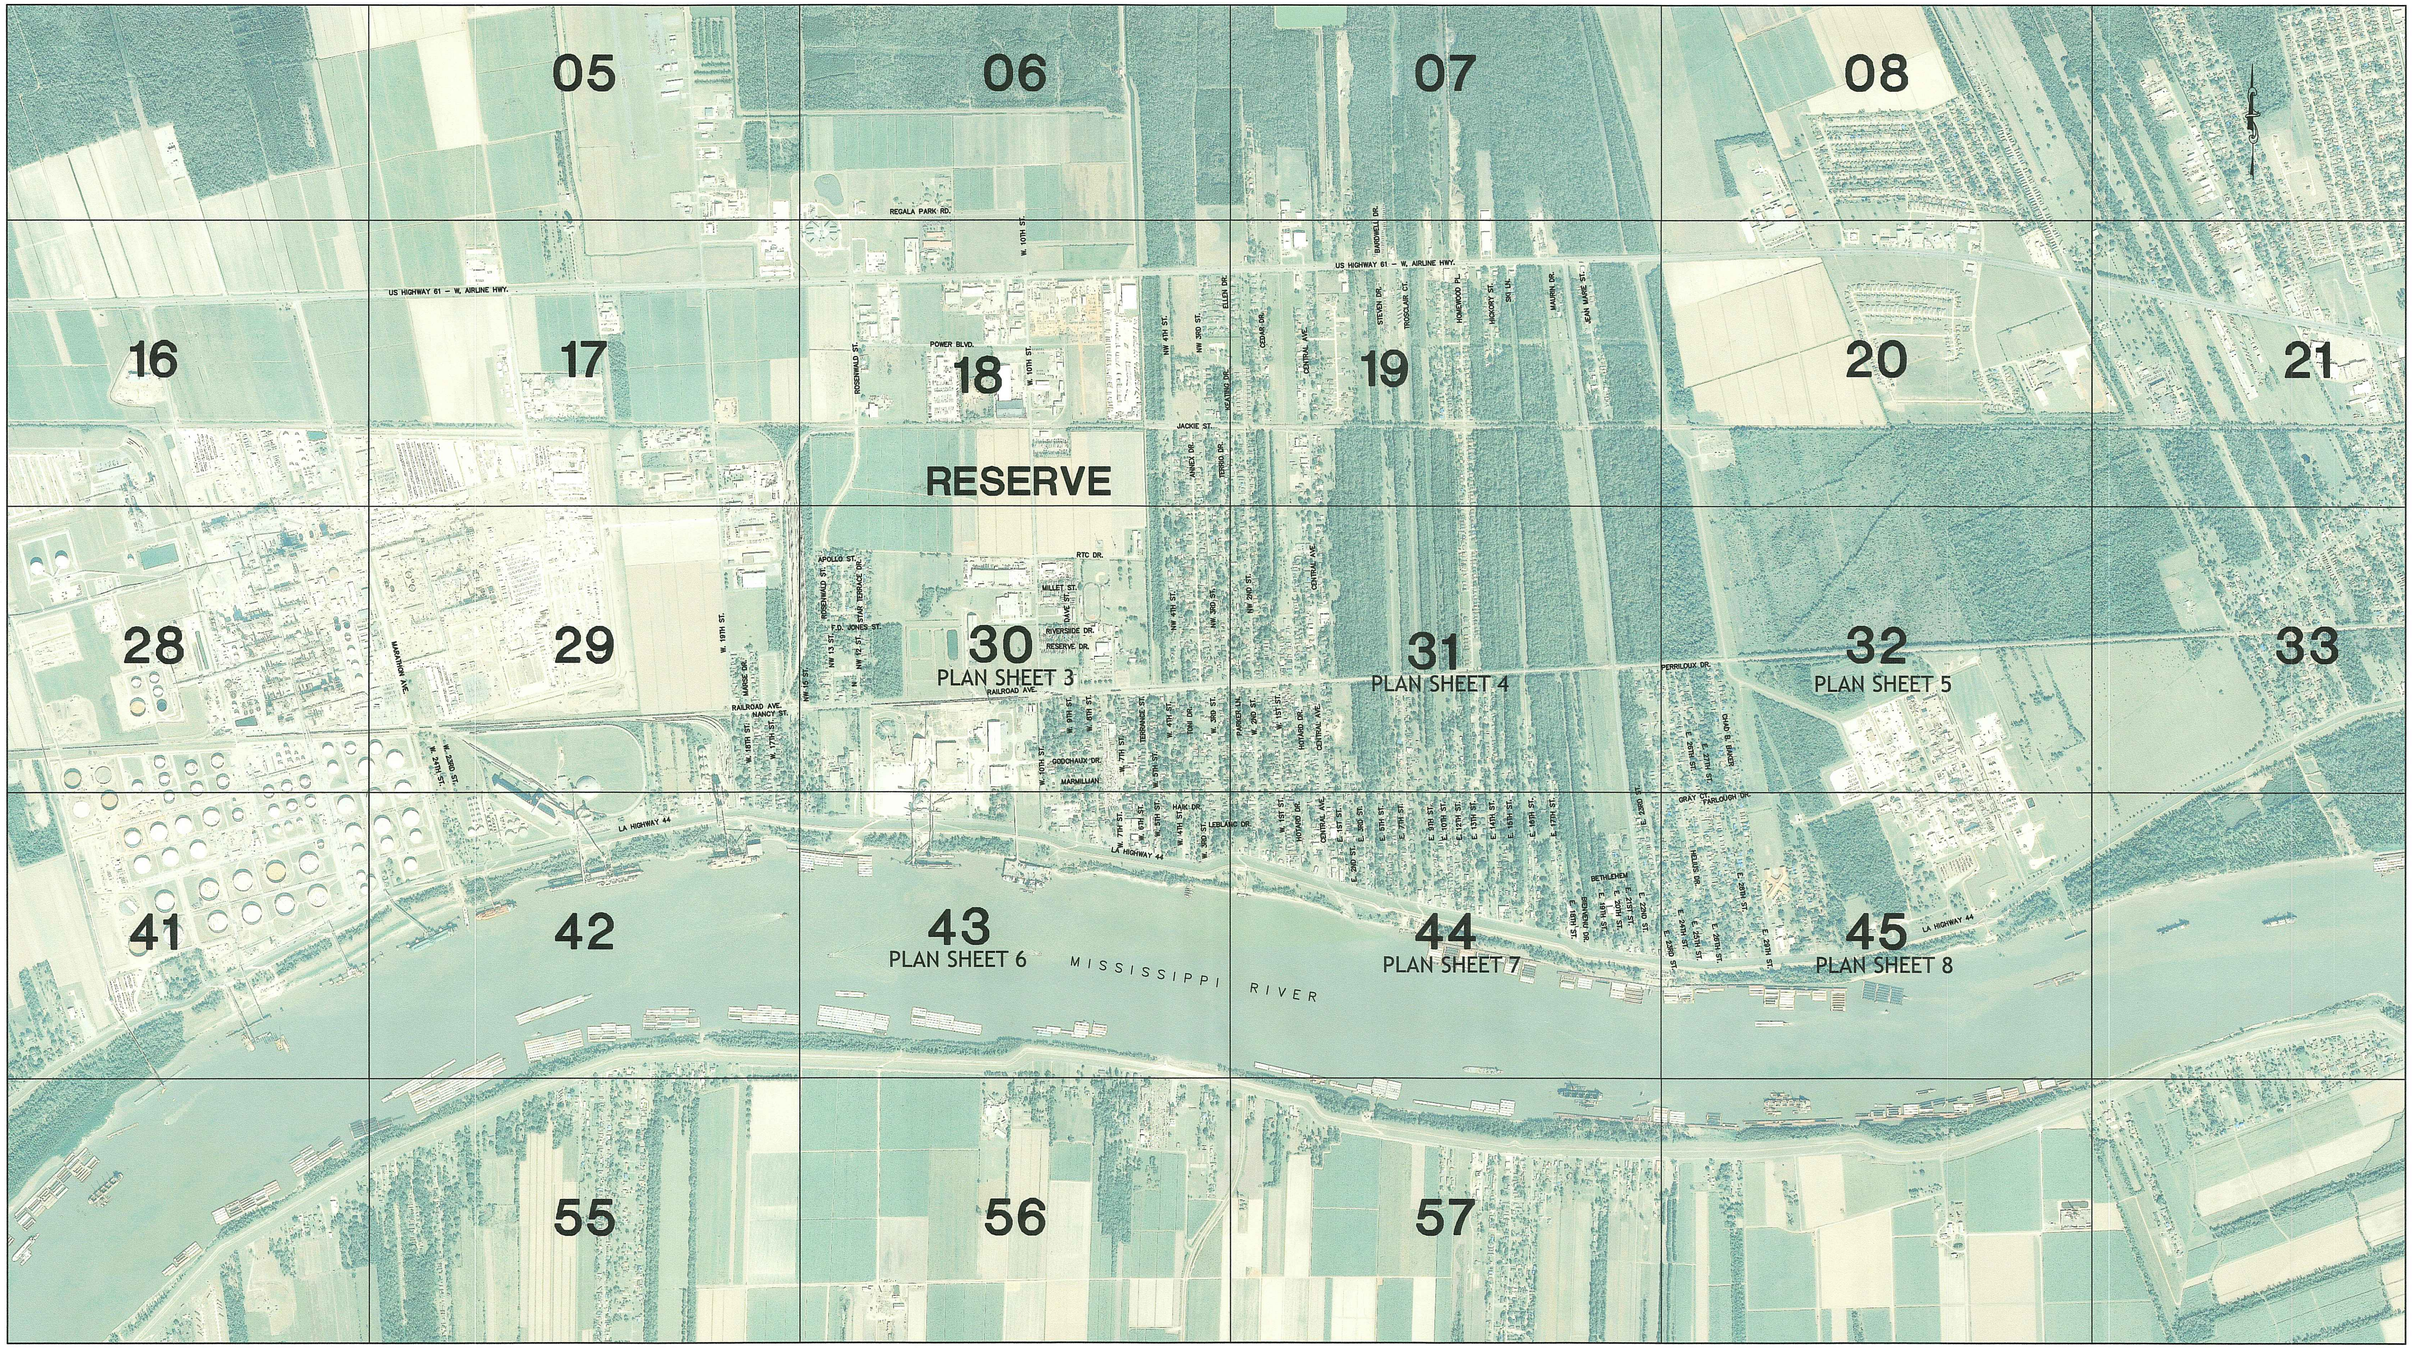

NOTE:
GRID NUMBERS SHOWN ON THESE PLANS REFERENCE THE ST. JOHN THE BAPTIST PARISH WASTEWATER BASE MAP GRID. ALL MANHOLES SHOWN ON THE MANHOLE REHABILITATION TABLE REFERENCE THE PARISH GRID NUMBER FOLLOWED BY THE MANHOLE NUMBER.

STATE OF LOUISIANA
GERALD W. BABIN, JR.
REG. No. 28785
PROFESSIONAL ENGINEER
IN
CIVIL ENGINEERING
1/28/13

DATE	REVISIONS	BY	DATE	REVISIONS	BY
01/13	ISSUED FOR BID	GWB			

ST. JOHN THE BAPTIST PARISH
OWNER

WASTEWATER LINE REHABILITATION
INDEX MAP
TITLE

DESIGNED: GWB
DRAWN: JAL
CHECKED: CMH
APPROVED: GWB

SCALE: 1" = 1000'
DATE: JANUARY 2013

PROFESSIONAL ENGINEERING CONSULTANTS CORPORATION
7600 GSRI Avenue • Baton Rouge, LA 70820 • Phone: 225.769.2810 • Fax: 225.769.2882

PROJECT NO. 10929–2
SHEET NO. 2

G:\10929\10929-2\Used for BID\10929_02 Index Map.dwg [Layout1] Jan 28, 2013 - 3:40pm by jaa